
Fact Sheet Location

artloft.berlin
Creative Venue

artloft.berlin

Address: Gerichtstraße 23 – Staircase 2 | Groundfloor left | D -13347 Berlin (Mitte-Wedding)

Contact: Denise Groß & Markus Kniepkamp Tel.: +49 (0) 30 255 61 671 Mail: info@artloft.berlin Web: www.artloft.berlin

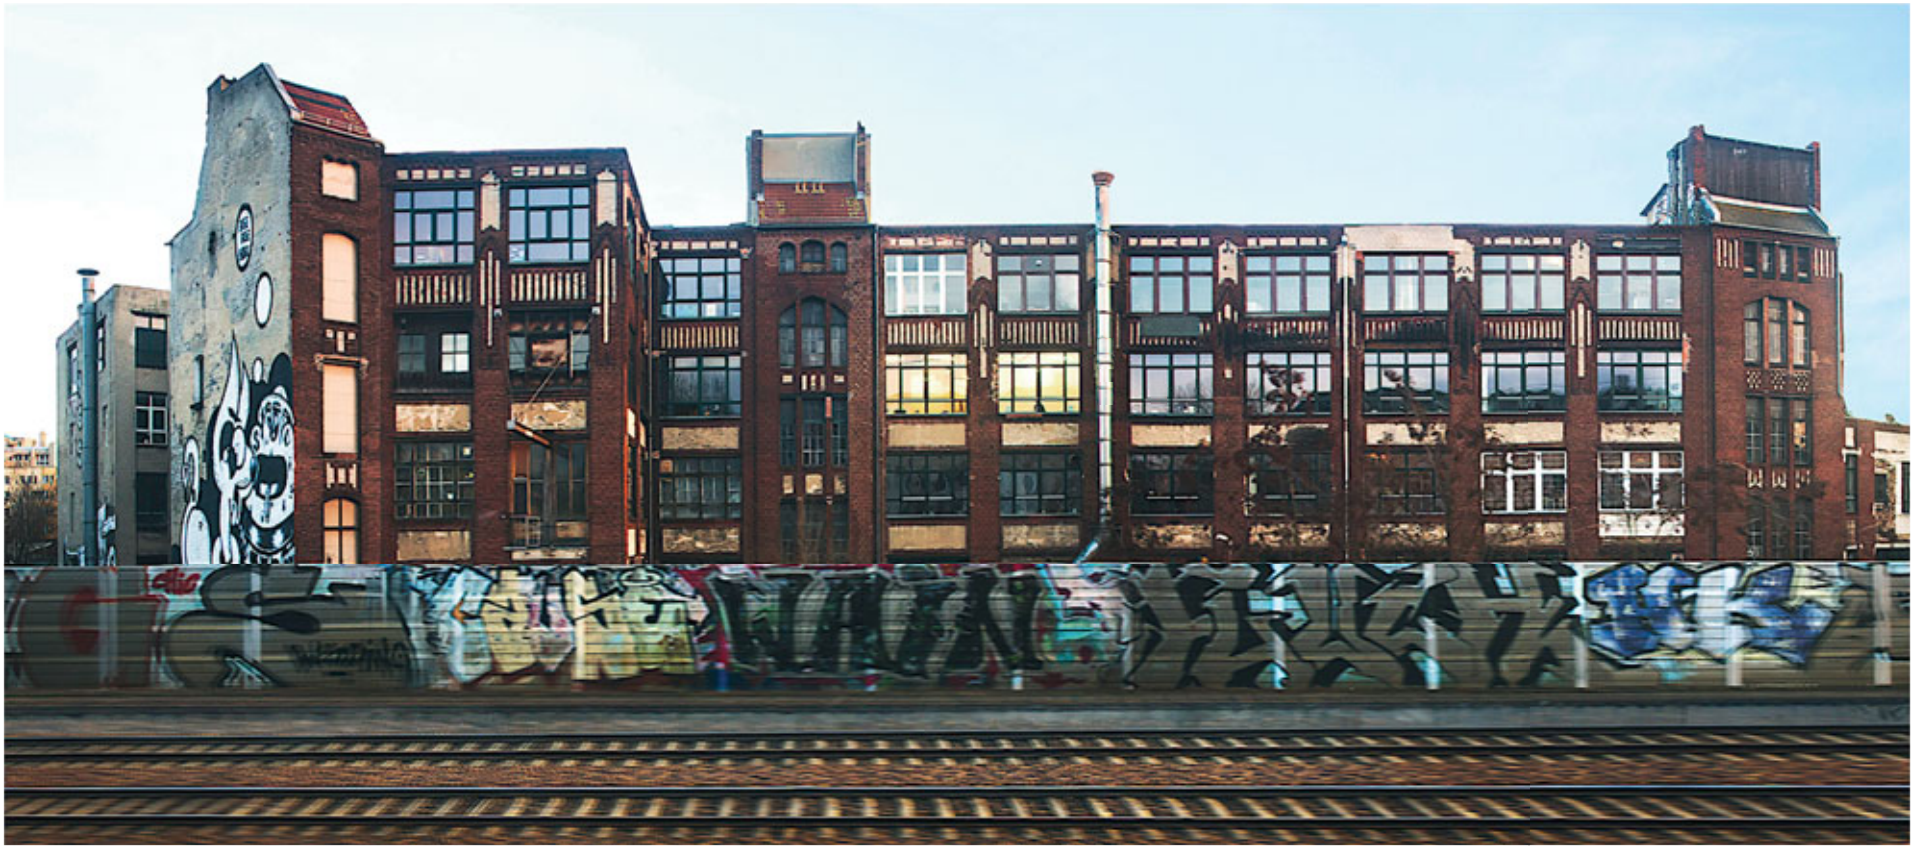



1) Charakter

Industrial loft as event location for most flexible productions
Historic factory building from 1904 with Berlin court charm
Convertible interiors - open space
Top location in the heart of Berlin
Outdoor options at the river Panke
More space solutions
Barrier-free - handicapped accessible
Event full service & management
Top catering with ‚Kochende Welten / cooking worlds‘

2) Venue sizes /Event space

Totally indoor: 360 Qm (One room szenario)

Artloft 1: 180 QM - Artloft 2/3: 180 QM - Terrace indoor : 60 QM

3) Capacities

Stand reception 280 - Mix stand/seated 250 - Dinner seated at tablers á 10 pax: 200

Workshop/Seminar parlamentary 70 - Theatre 140

Fact Sheet Location - **Equipment**

artloft berlin

Audio

PA-Systam with sub and 8 satellites

Soundcraft UI Dsigital Mixing Console & Zoom Digital Mixing 20 Channels

Wireless Microfones

Turntables Technics MK II - DJ-Mixer

Grand Piano Schiedmayer 1930, constantly tuned

Power

4 x 32‘er + 1 x 63 Ampere + various normal plugging

Visual / Light

Light System DMX-controlled with various Par 56 analog/LED, Profilers

Multimedia

4 x Acer Beamer 4000 Ansilumen

Sony 65“ Flat screen

Workshop Equipment

Flipcharts – Metaplan boards -

Parking places

On demand



Kaminlounge

Furnishings various

artloft-style, Vintage, functional

Bars, Tables, Chairs, Buffets and on demand

Catering

Kochende Welten Cooking Worlds for every requirements

Flying, Menü, Buffet, BBQ, Workshiop, Cookiong event, Live Cooking

Kitchen & Equipment – Personal inhouse

Our Technic-Partner in case of complex installations: Bluemedia Berlin




Setup ‚reception – Lounge – Grand Piano‘




Setup plenary ‚theatre' – vintage chairs


Setup Workshop ‚parlamentary'

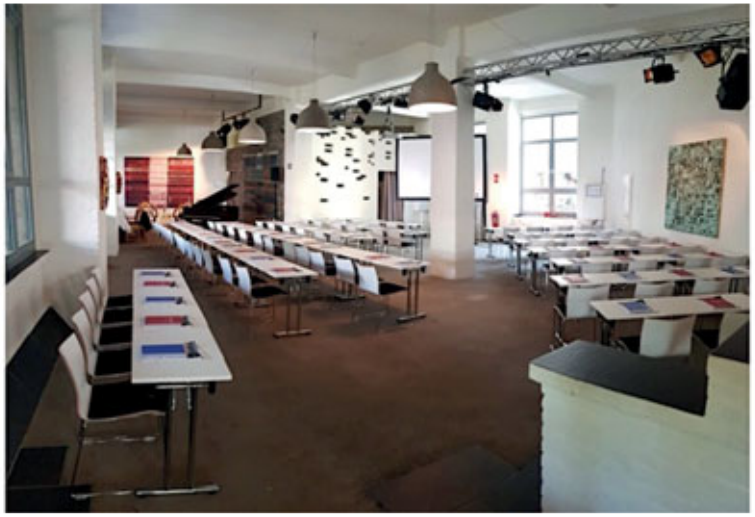



Terrace - BBQ

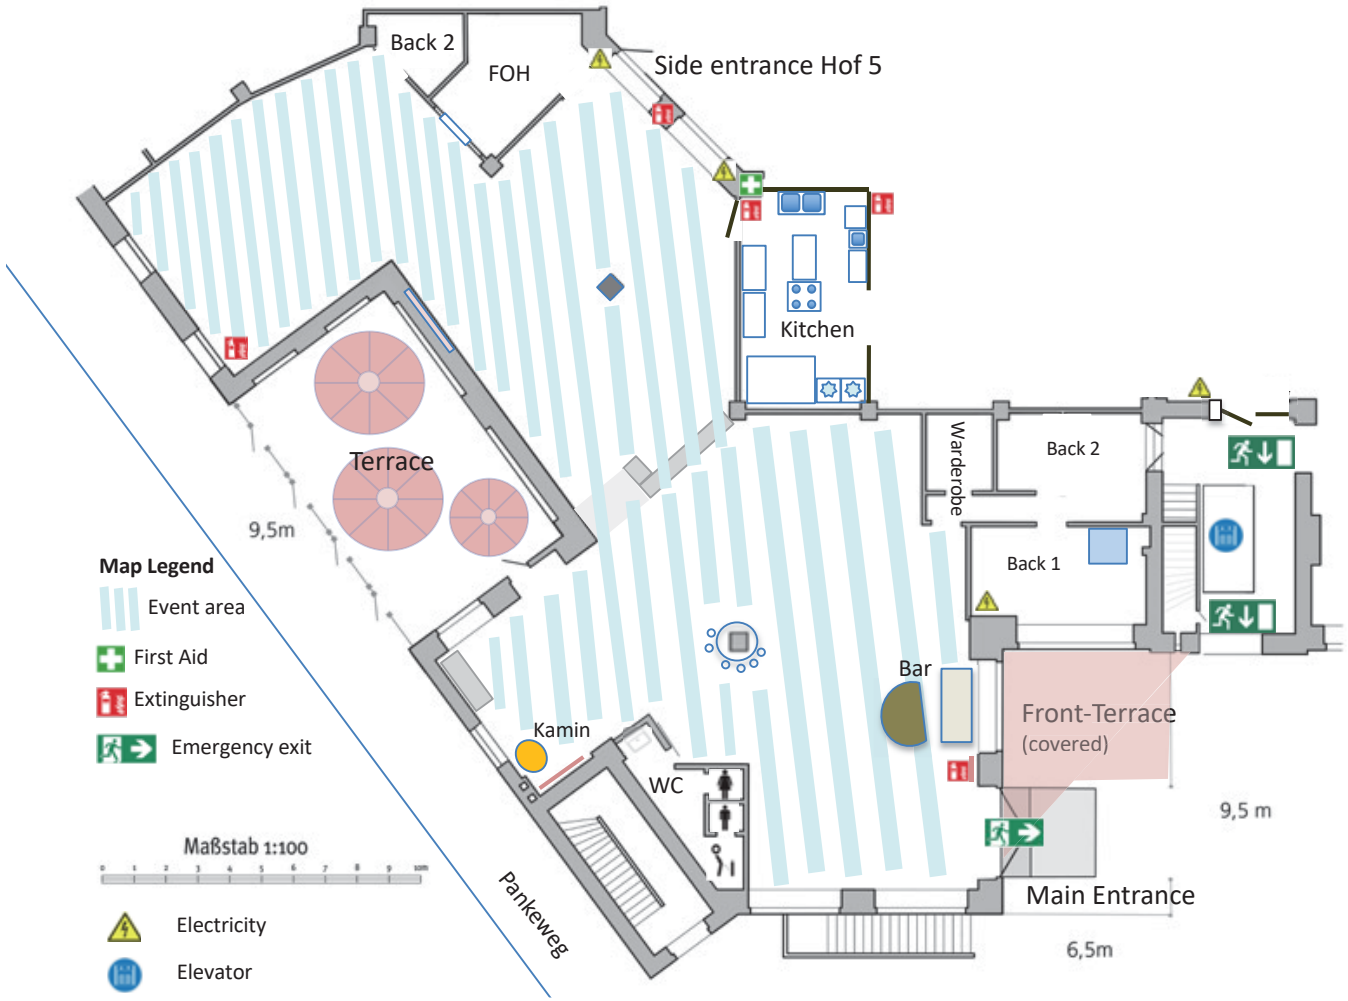
Back 2
FOH
Side entrance Hof 5
Kitchen
Terrace
9,5m
Warderobe
Back 2
Back 1
Bar
Front-Terrace
(covered)
Kamin
WC
9,5 m
Main Entrance
6,5m
Pankeweg
Map Legend
Event area
First Aid
Extinguisher
Emergency exit
Maßstab 1:100
Electricity
Elevator

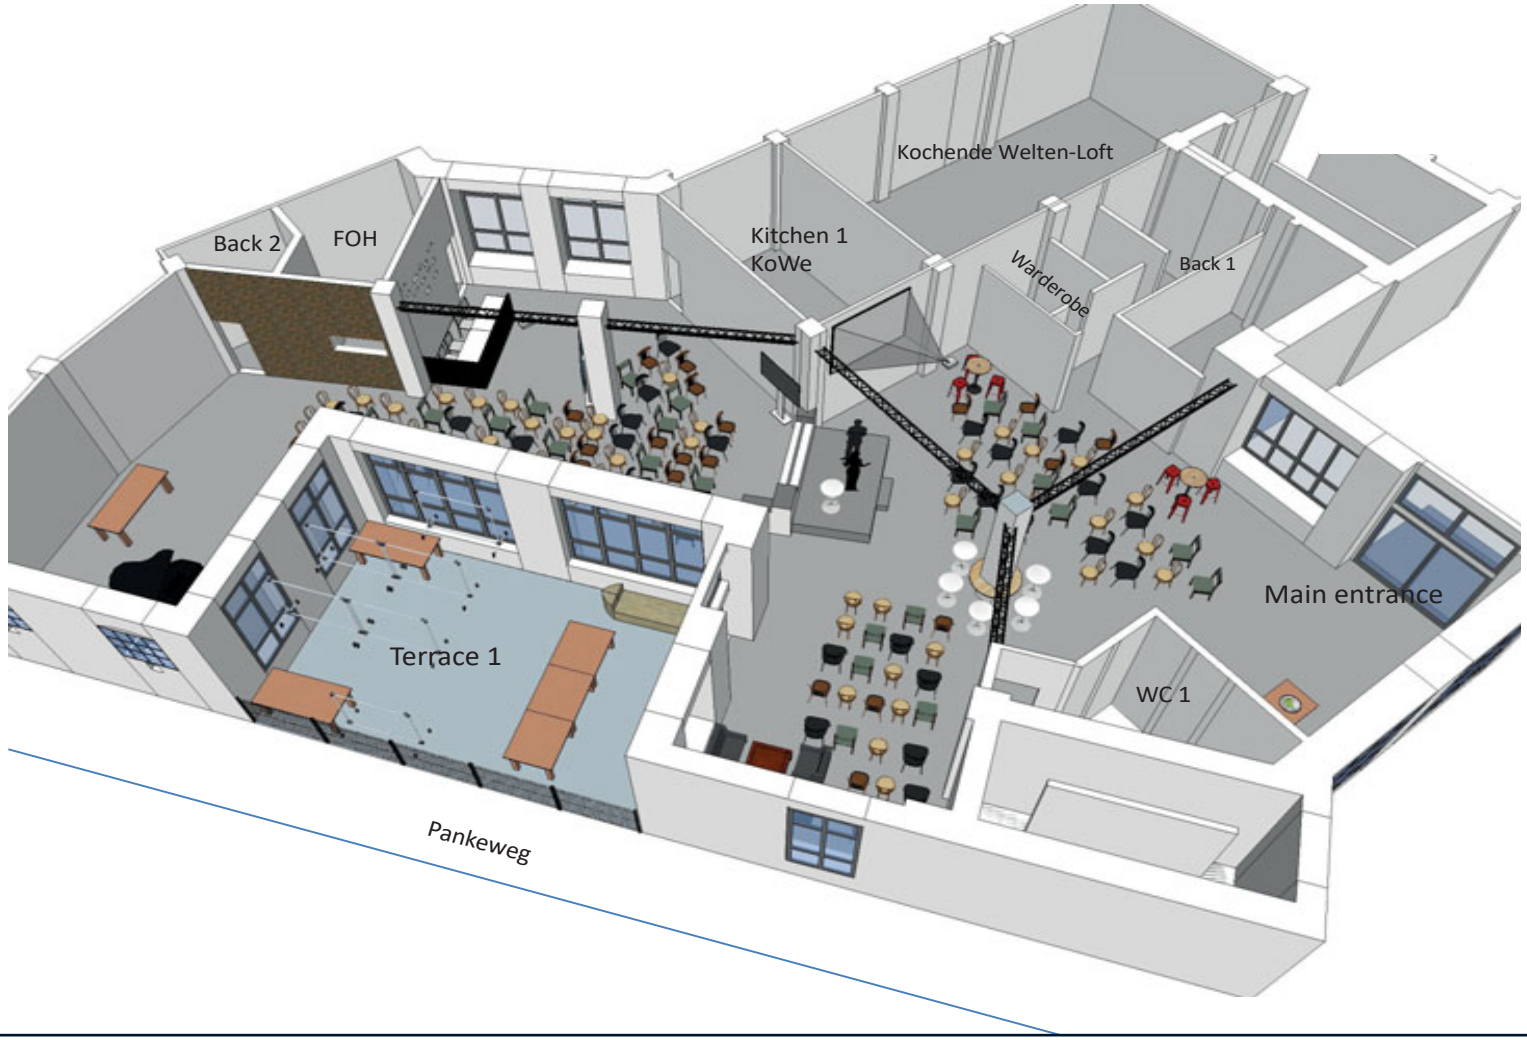
Kochende Welten-Loft
Back 2
FOH
Kitchen 1
KoWe
Warderobe
Back 1
Main entrance
Terrace 1
WC 1
Pankeweg




From OpenStreetMap



From OpenStreetMap

Entrance artloft.berlin

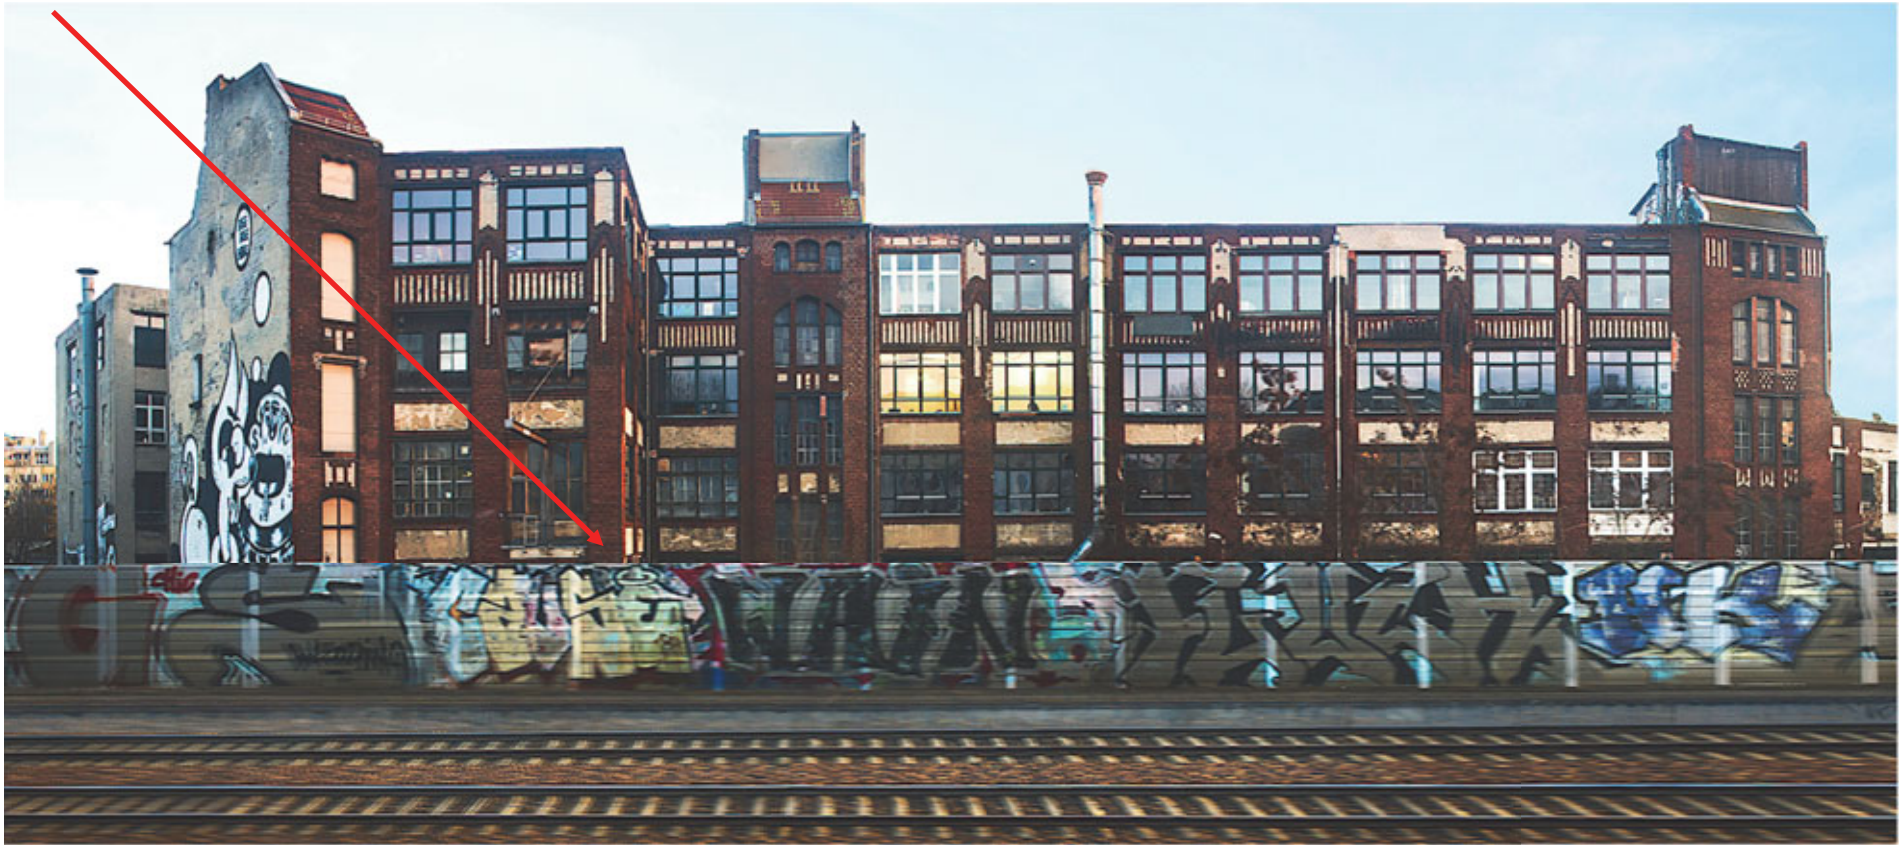

Factory fassade artloft.berlin